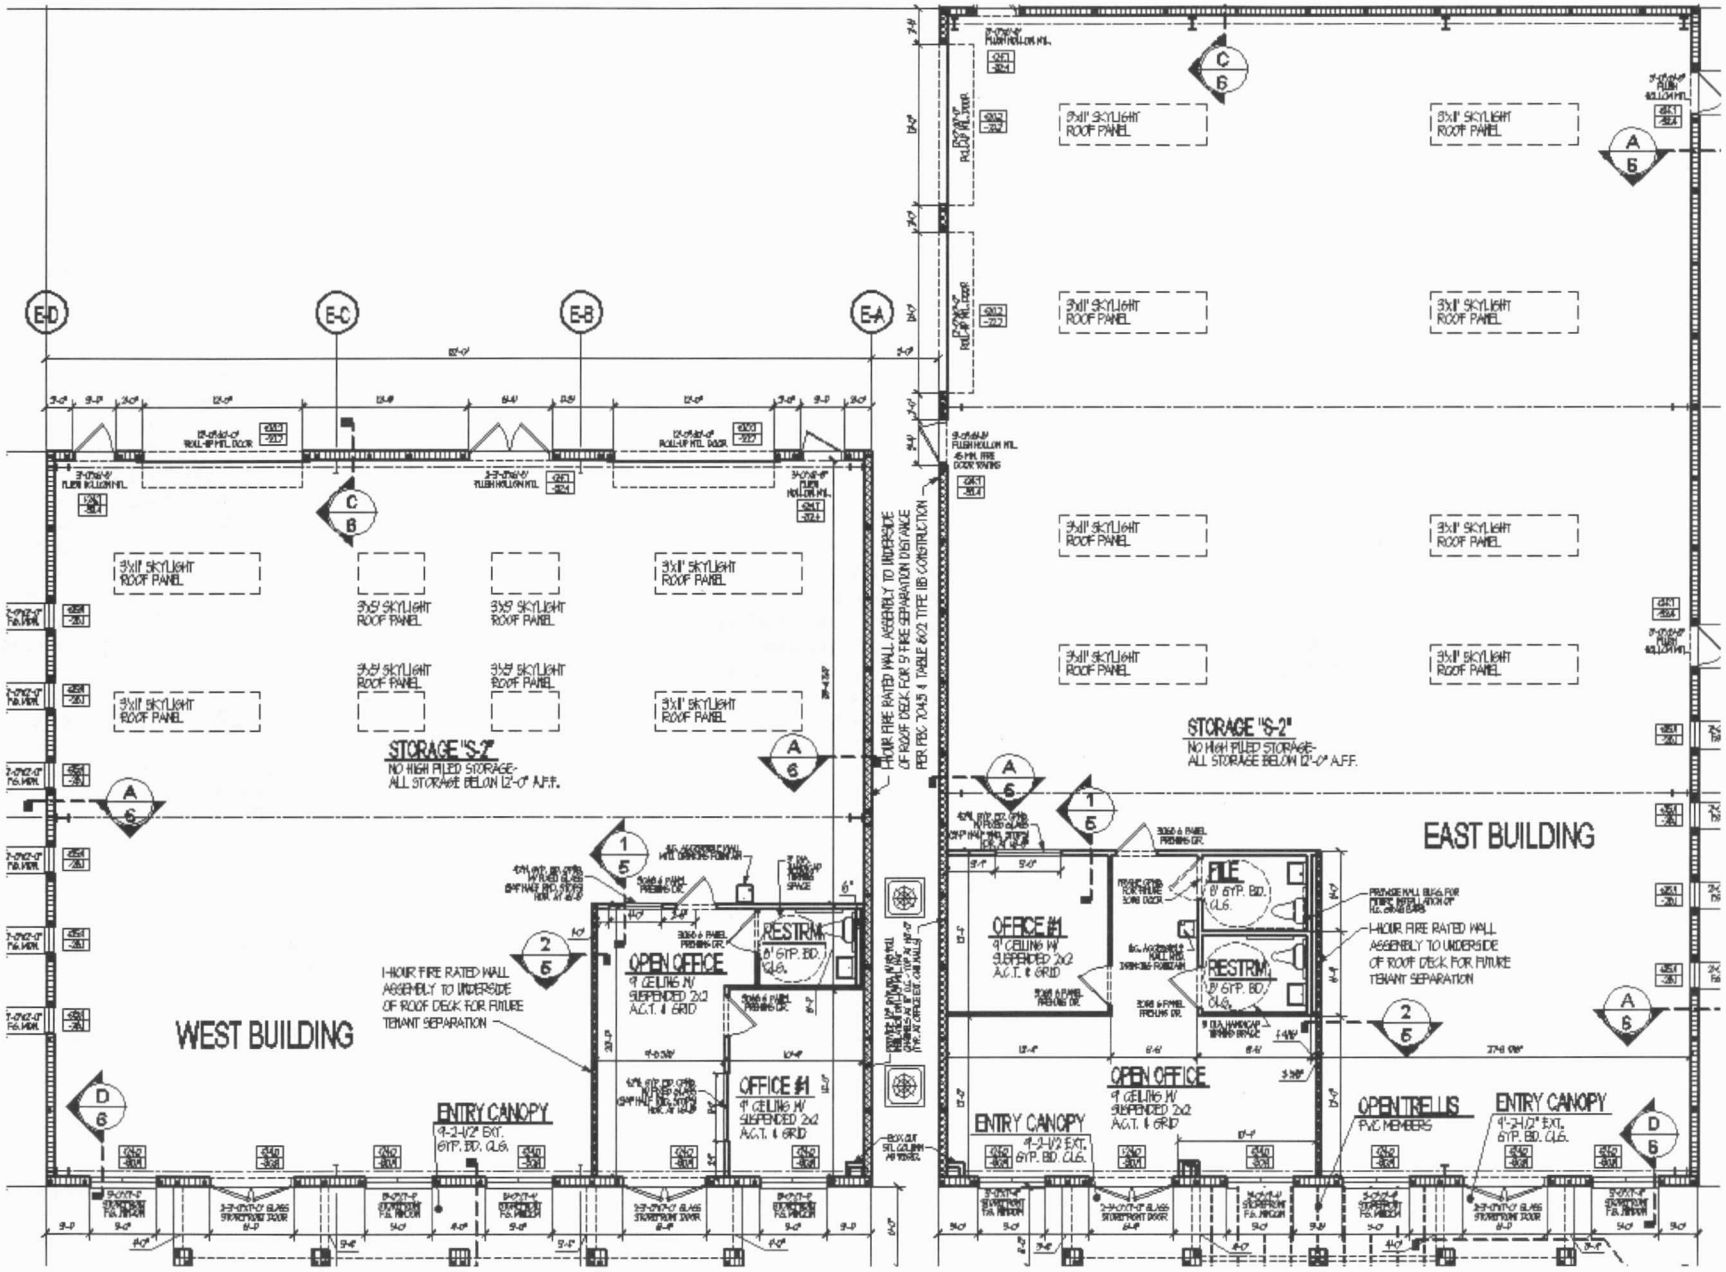
WEST BUILDING
EAST BUILDING
STORAGE "S-2"
NO HIGH PILED STORAGE-
ALL STORAGE BELOW 12'-0" A.F.F.
3'X11' SKYLIGHT ROOF PANEL
3'X5' SKYLIGHT ROOF PANEL
1-HOUR FIRE RATED WALL ASSEMBLY TO UNDERSIDE OF ROOF DECK FOR FUTURE TENANT SEPARATION
OPEN OFFICE
9' CEILING W/ SUSPENDED 2x2 A.C.T. & GRID
RESTRM.
6' GYP. BD. CLG.
OFFICE #1
FILE
ENTRY CANOPY
9'-2-1/2" EXT. GYP. BD. CLG.
OPEN TRELLIS
PVC MEMBERS
E-D
E-C
E-B
E-A